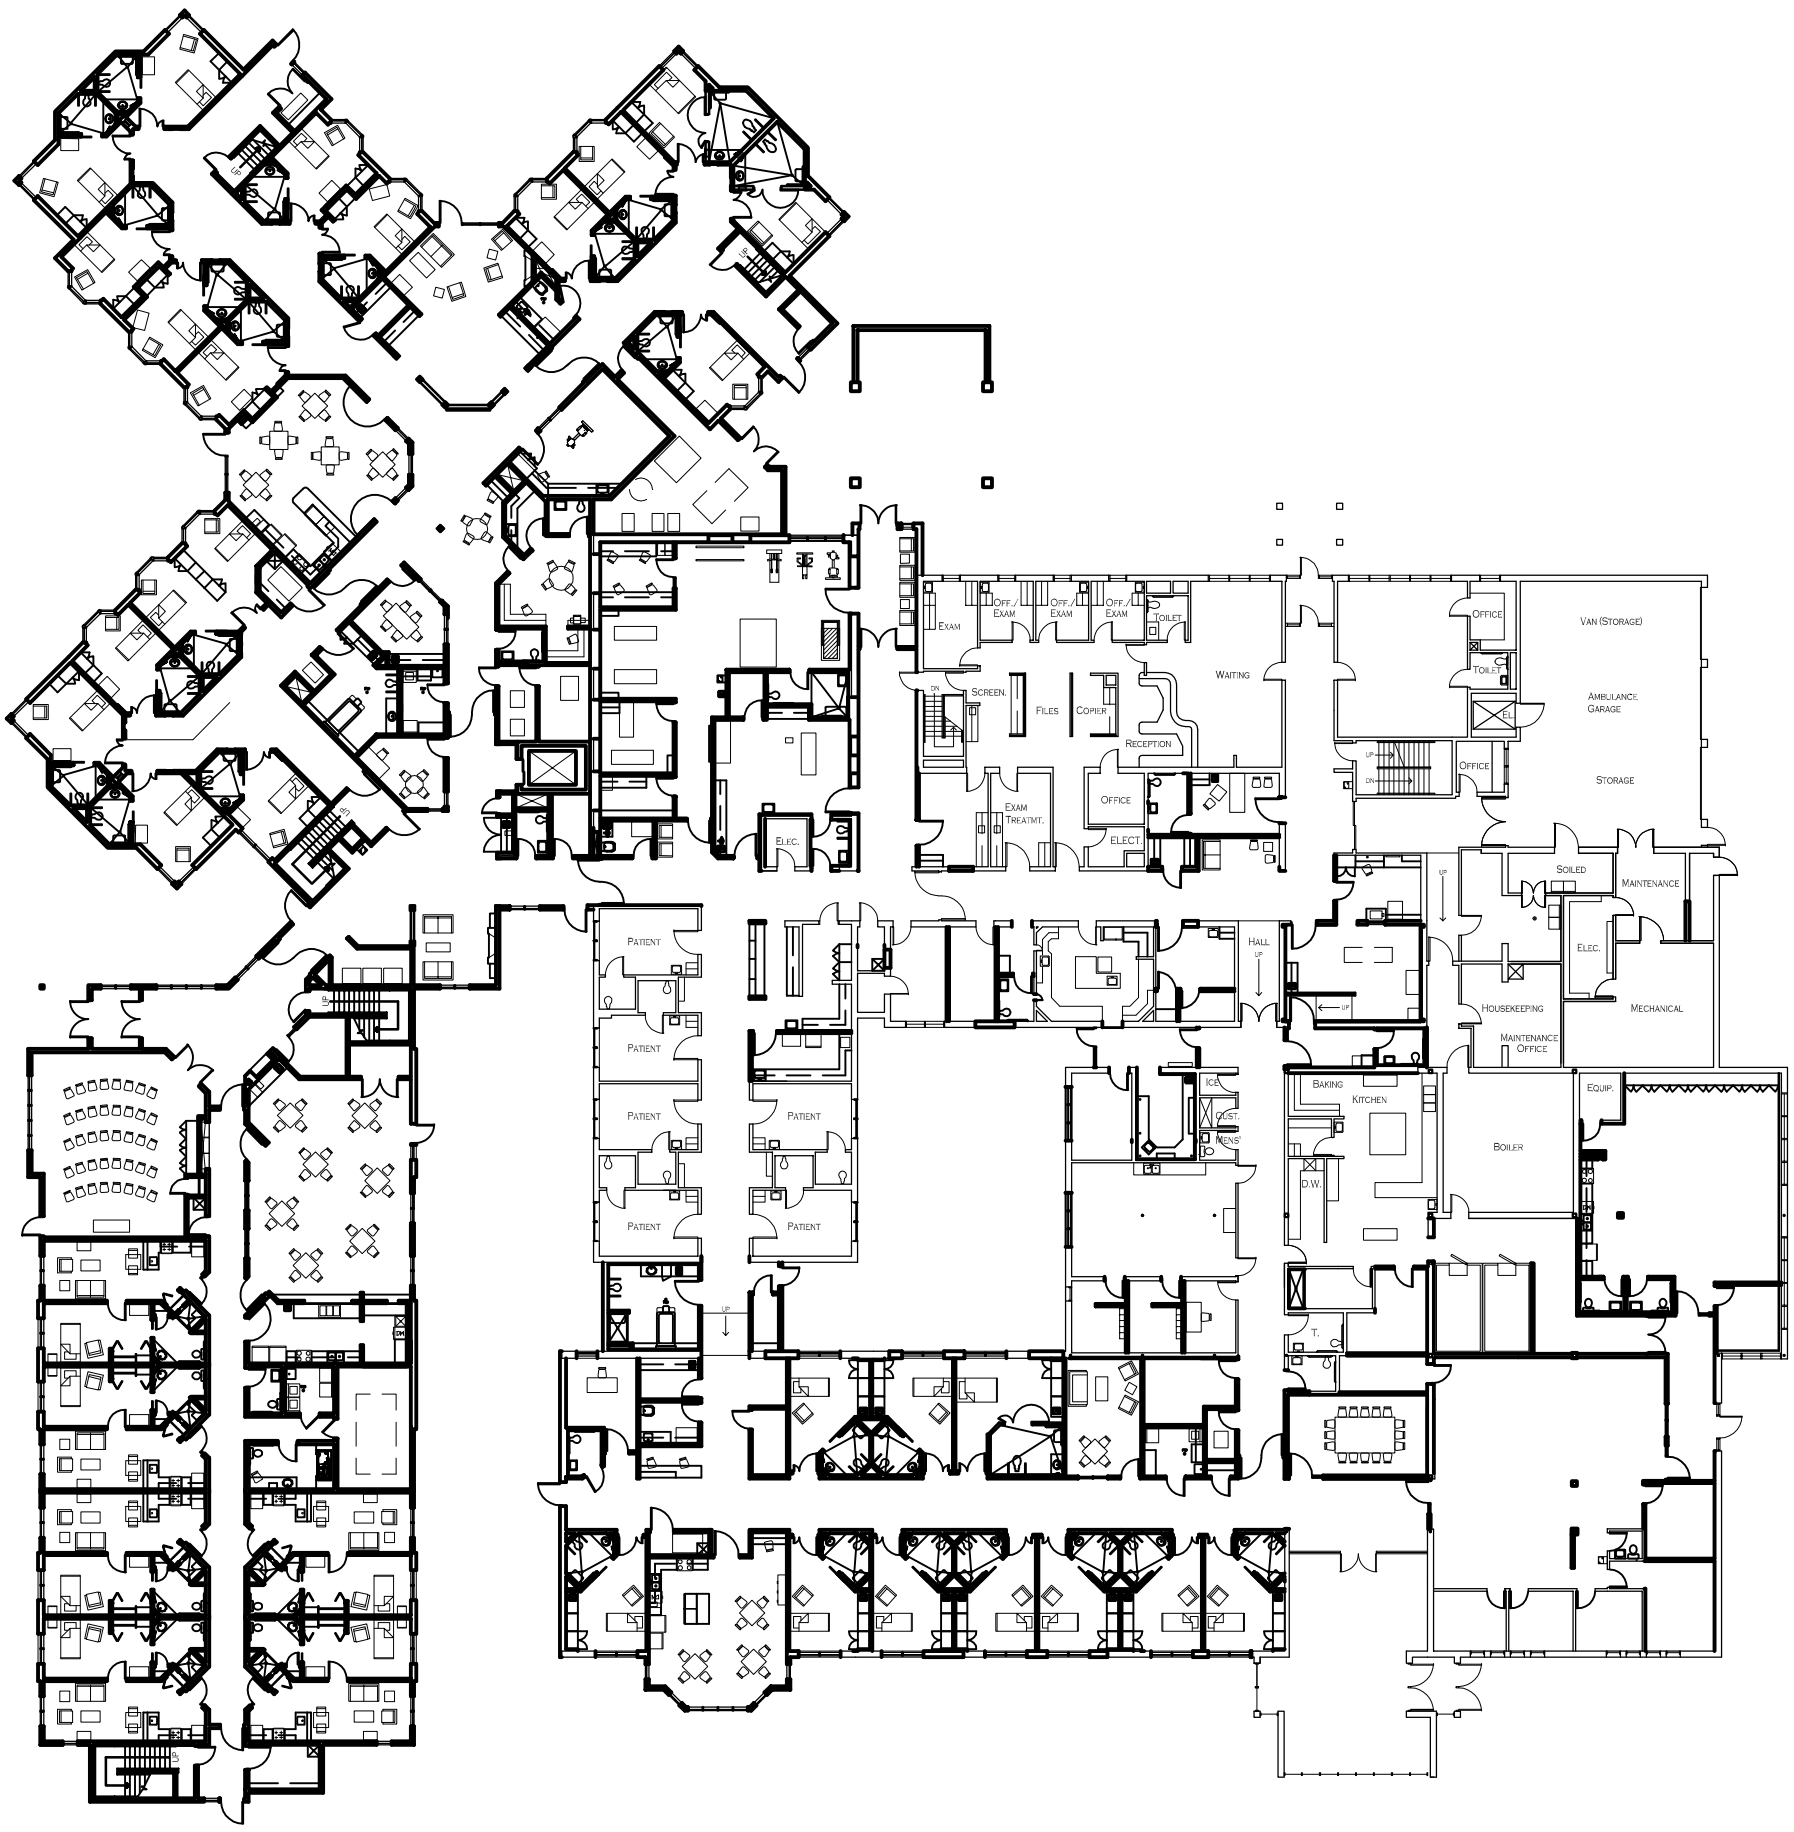

FIRST FLOOR PLAN

SCALE: 1/32" = 1'-0"

HILLSBORO MEDICAL CENTER
ADDITION & REMODELING

YHR PARTNERS
ARCHITECTURE PLANNING
420 MAIN AVE. BOX 818
MOORHEAD, MN 56560
FX: 218-233-7988 PH: 218-233-4422

© 2007 YHR PARTNERS, LTD.